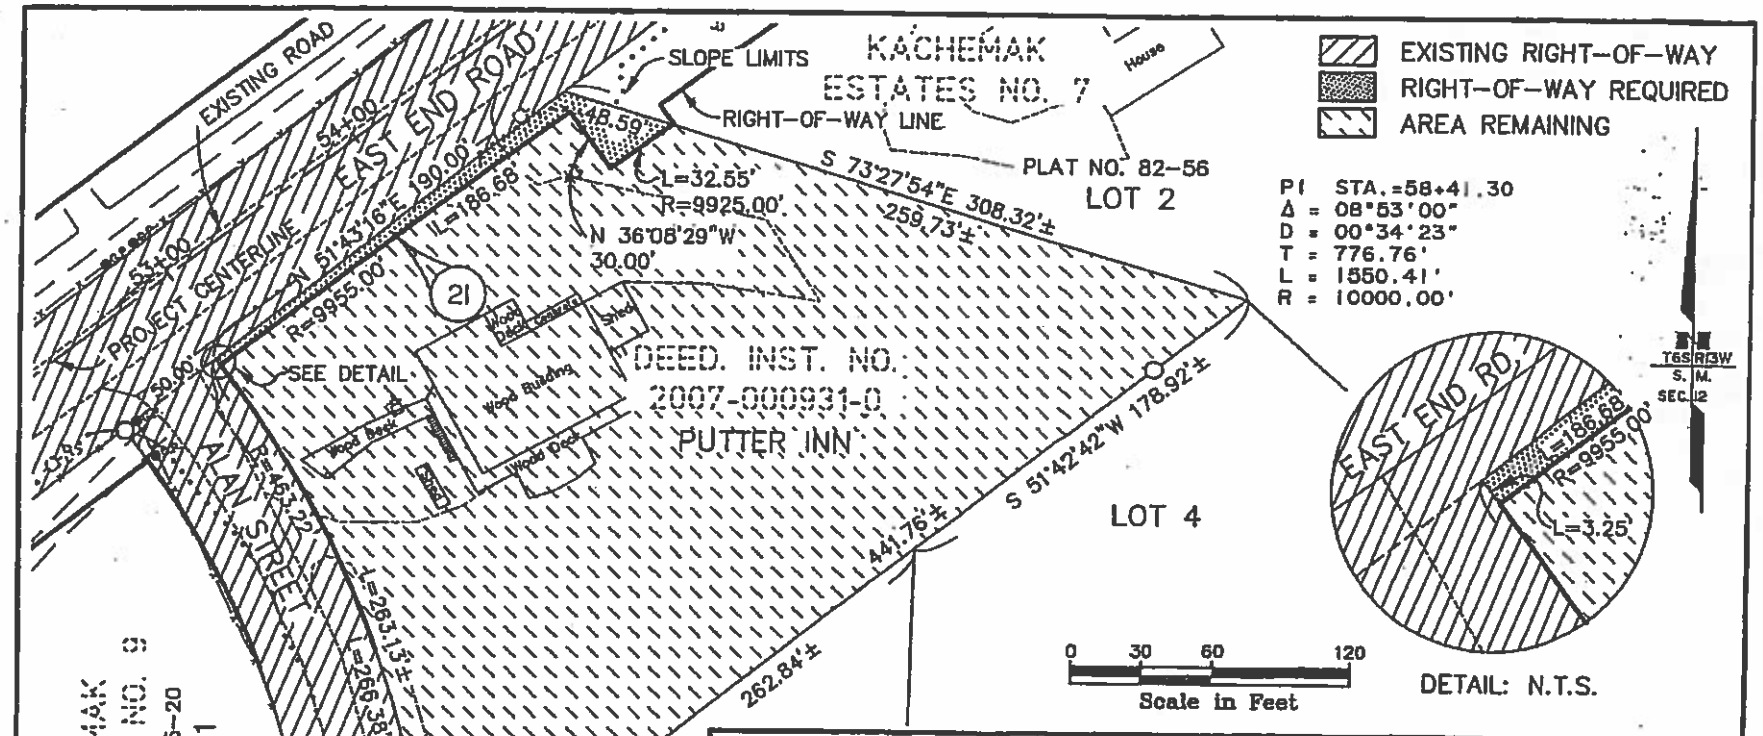

STATE OF ALASKA DEPARTMENT OF TRANSPORTATION AND PUBLIC FACILITIES	RIGHT OF WAY REQUIRED FOR HOMER EAST END RD., MP 3.75-5.16 KACHEMAK DRIVE TO WATERMAN ROAD STP-0414(13)/53164

DRAWN BY MBS	GROSS TAKE 0.040 AC NET TAKE 0.040 AC REMAIN 1.711 AC±	OWNER'S INITIAL S.J. ATTACHED TO Warranty Deed PAGE 4 OF 4 DATED 7/19/13
DATE JAN. 2012	PARCEL NO. 21	

4 of 4
2013-002638-0