NOTES

1. ALL PARCELS ON LAND OWNED BY THE STATE OF ALASKA LOCATED WITHIN 50' OF, OR BISECTED BY A SURVEYED SECTION LINE, ARE SUBJECT TO A 50 FOOT EASEMENT, EACH SIDE OF THE SECTION LINE, WHICH IS RESERVED TO THE STATE OF ALASKA FOR PUBLIC HIGHWAYS UNDER AS. 19.10.010.
2. THE EXISTING LESSEE'S CORNERS WERE RECOVERED AND USED TO CONTROL THE LOCATION OF THE TRACT BOUNDARIES.
3. THIS SURVEY WAS ACCOMPLISHED IN ACCORDANCE WITH RP- SI 84-41, AND AS 38.05.077., (SLA 1981)
4. THE MINIMUM CLOSURE OF THE TRACT BOUNDARY AND THE MINIMUM ACCURACY OF THE FIELD SURVEYED TIE TO THE BASIS OF COORDINATES, AS FIELD MONUMENTED, EXCEEDS 1:5000.
5. ALL BEARINGS SHOWN ARE TRUE BEARINGS AS ORIENTED TO THE BASIS OF BEARING, AND DISTANCES SHOWN ARE REDUCED TO HORIZONTAL FIELD DISTANCE.

BEARING TREE DATA

CORNER	BEARING TO TREE	DISTANCE	TREE	No.
C-1, T-A	N 67° 42' E	27.51'	15" B	1
	S 34° 34' W	14.93'	8" S	2
	N 08° 12' W	26.83'	8 S	3
C-2, T-A	N 76° 12' W	24.82'	6" S	1
	S 21° 48' W	16.11'	12" B	2
	N 33° 27' E	14.05'	9" S	3
C-3, T-A	N 36° 52' W	6.88'	6" B	1
	S 68° 56' E	11.80'	5" S	2
	S 77° 28' E	24.94'	5" S	3
C-4, T-A	N 16° 43' E	20.03'	14" B	1
	N 66° 18' E	33.85'	9" S	2
	S 17° 27' E	16.71'	6" S	3
C-1, T-B	N 24° 08' E	30.90'	7" S	1
	N 89° 38' W	14.89'	10" B	2
	S 09° 48' W	15.88'	12" S	3
C-2, T-B	S 74° 23' W	8430'	5" S	1
	S 32° 38' E	42.06'	6" S	2
	N 09° 44' W	43.39'	4" S	3
C-3, T-B	N 18° 00' W	23.05'	8" S	1
	N 70° 06' E	16.98'	16" B	2
	S 27° 15' E	19.73'	8" B	3
C-4, T-B	N 16° 02' E	44.39'	16" B	1
	N 49° 32' E	32.97'	12" S	2
	S 47° 51' W	8.70'	10" B	3
P. O. L (W. BNDRY. OF T-A)	S 20° 30' E	9.88'	14" B	1
	N 27° 15' E	9.25'	20" B	2
	N 43° 30' W	14.46'	8" S	3
P.O.L. (E. BNDRY. OF T-A)	S 4° 15' W	21.06'	16" B	1
	N 57° 35' W	24.37'	11" B	2
	N 58° 30' E	9.14'	9" S	3

TYPICAL BEARING TREE TAG

ASLS 84-41
CORNER 2, TRACT A
BT 1
DIST = 24.82
3" X 5"

TYPICAL PRIMARY MONUMENT MARKING

ASLS 84-41
C1
TR A
3309-S
1985

LEGEND

- SET ALUMINUM MONUMENT 30" LONG WITH 2 1/2" CAP, 28" IN GROUND.
- DNR APPROVED MONUMENT RECOVERED.
- BOUNDARY LINE OF THIS SURVEY.
- OTHER SURVEYED LINE.

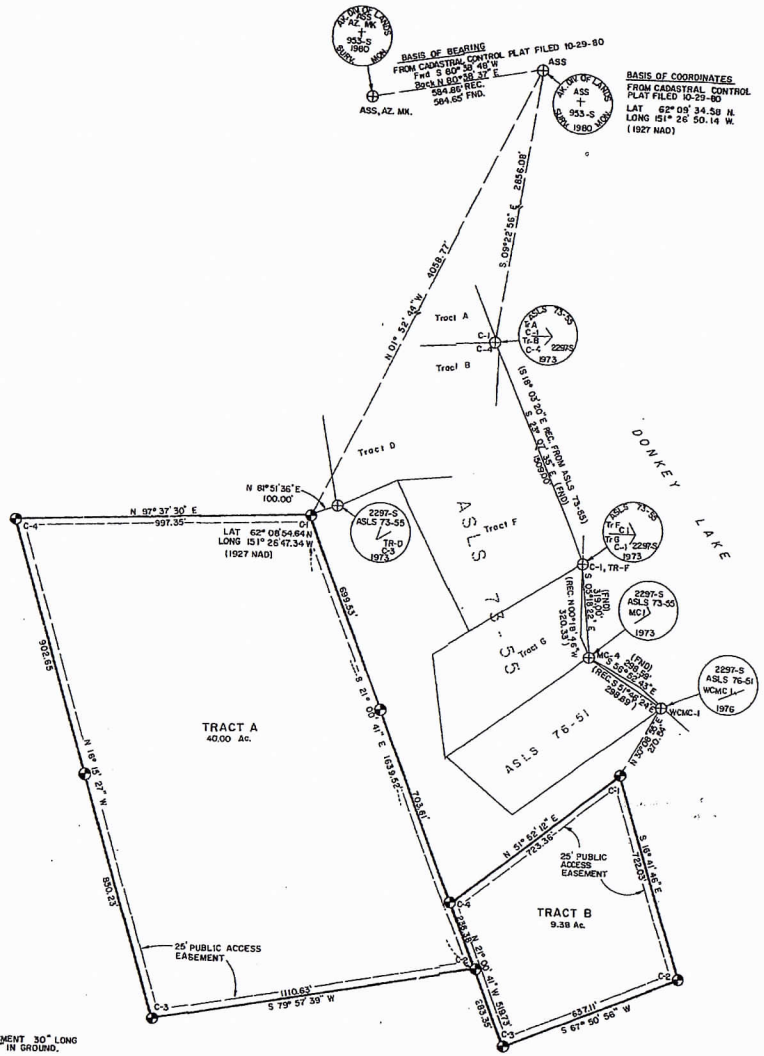

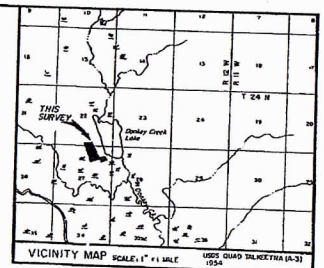

CERTIFICATE OF OWNERSHIP AND DEDICATION

I, the undersigned, hereby certify that I am the Director, Division of Technical Services, and that the State of Alaska is owner of ASLS 84-41 as shown hereon. I hereby approve this survey and plat for the State of Alaska, and dedicate for public or private use as noted, all easements, public utility areas, and rights-of-way as shown and described hereon.

DATE: 6-13-85 James R. Anderson
DIRECTOR, DIVISION OF TECHNICAL SERVICES

NOTARY'S ACKNOWLEDGEMENT

Subscribed and sworn before me THIS 13 DAY OF June, 1985
FOR James R. Anderson
Romulo Morales
NOTARY FOR THE STATE OF ALASKA
MY COMMISSION EXPIRES 12-10-88

ROMULO MORALES NOTARY PUBLIC STATE OF ALASKA

LESSEE CERTIFICATE

We, the undersigned hereby certify that we are the lessees of record of the land described hereon. We hereby approve this survey and plat.

ADL No. 215582, TRACT A — Lois Kay Barlet — DATE 6-6-85
LOIS KAY BARLET

NOTARY'S ACKNOWLEDGEMENT

Subscribed and sworn before me THIS 6 DAY OF MAY, 1985
FOR LOIS KAY BARLET
Diana L. Dollenmaier
NOTARY FOR THE STATE OF ALASKA
MY COMMISSION EXPIRES 3-17-86

DIANA L. DOLLENMAIER NOTARY PUBLIC STATE OF ALASKA

ADL No. 215585, TRACT B — Vernon D. Logan — DATE 6-6-85
VERNON D. LOGAN

NOTARY'S ACKNOWLEDGEMENT

Subscribed and sworn before me THIS 6 DAY OF MAY, 1985
FOR VERNON D. LOGAN
Diana L. Dollenmaier
NOTARY FOR THE STATE OF ALASKA
MY COMMISSION EXPIRES 3-17-86

DIANA L. DOLLENMAIER NOTARY PUBLIC STATE OF ALASKA

85-19 N/C
RECORDED - FILED
TALKEETNA REC. DIST.
DATE 6-20, 1985
TIME 2:12 P.M.
Requested by AS/DNR
Address DIV. OF TECHNICAL SVCS 3601 C STREET, #900-984 ANCHORAGE ALASKA 99503

SELECTION INFORMATION

General Selection 28‡
Tentative Approval dated 3-9-66
Patent No. 50-66-0444 dated 4-7-66

SURVEYOR'S CERTIFICATE

I HEREBY CERTIFY THAT I AM PROPERLY REGISTERED AND LICENSED TO PRACTICE LAND SURVEYING IN THE STATE OF ALASKA, THAT THIS PLAT REPRESENTS A SURVEY MADE BY ME OR UNDER MY DIRECT SUPERVISION, THAT THE MONUMENTS SHOWN HEREON ACTUALLY EXIST AS DESCRIBED, AND THAT ALL DIMENSIONS AND OTHER DETAILS ARE CORRECT.

DATE 6/19/85 REGISTRATION NO. 3309-S
F.R. Dollenmaier
REGISTERED LAND SURVEYOR

STATE OF ALASKA F.R. DOLLENMAIER NO. 3309-S

SCALE

0 100 200 400 600 800 FEET
0 25 50 100 200 METERS

1 METER = 3.280833 US FEET, 1 US ACRE = .04047 HECTARES

DATE OF SURVEY	NAME OF SURVEYOR
Beginning APRIL 1, 1985	F. R. DOLLENMAIER, L.S. 3309-S
Ending APRIL 9, 1985	

STATE OF ALASKA
DEPARTMENT OF NATURAL RESOURCES
DIVISION OF TECHNICAL SERVICES
ANCHORAGE, ALASKA

ALASKA STATE LAND SURVEY NO. 84-41

WITHIN UNSURVEYED SECTIONS 22 & 27, TRACT "A", T24N, R12W, S.M., ALASKA.

DRAWN BY	APPROVAL RECOMMENDED
TMK	Chief Cadastral Surveyor — Date 6-11-85
DATE 4-9-85	CHECKED FRD
SCALE 1" = 200'	FILE NO. 84-41